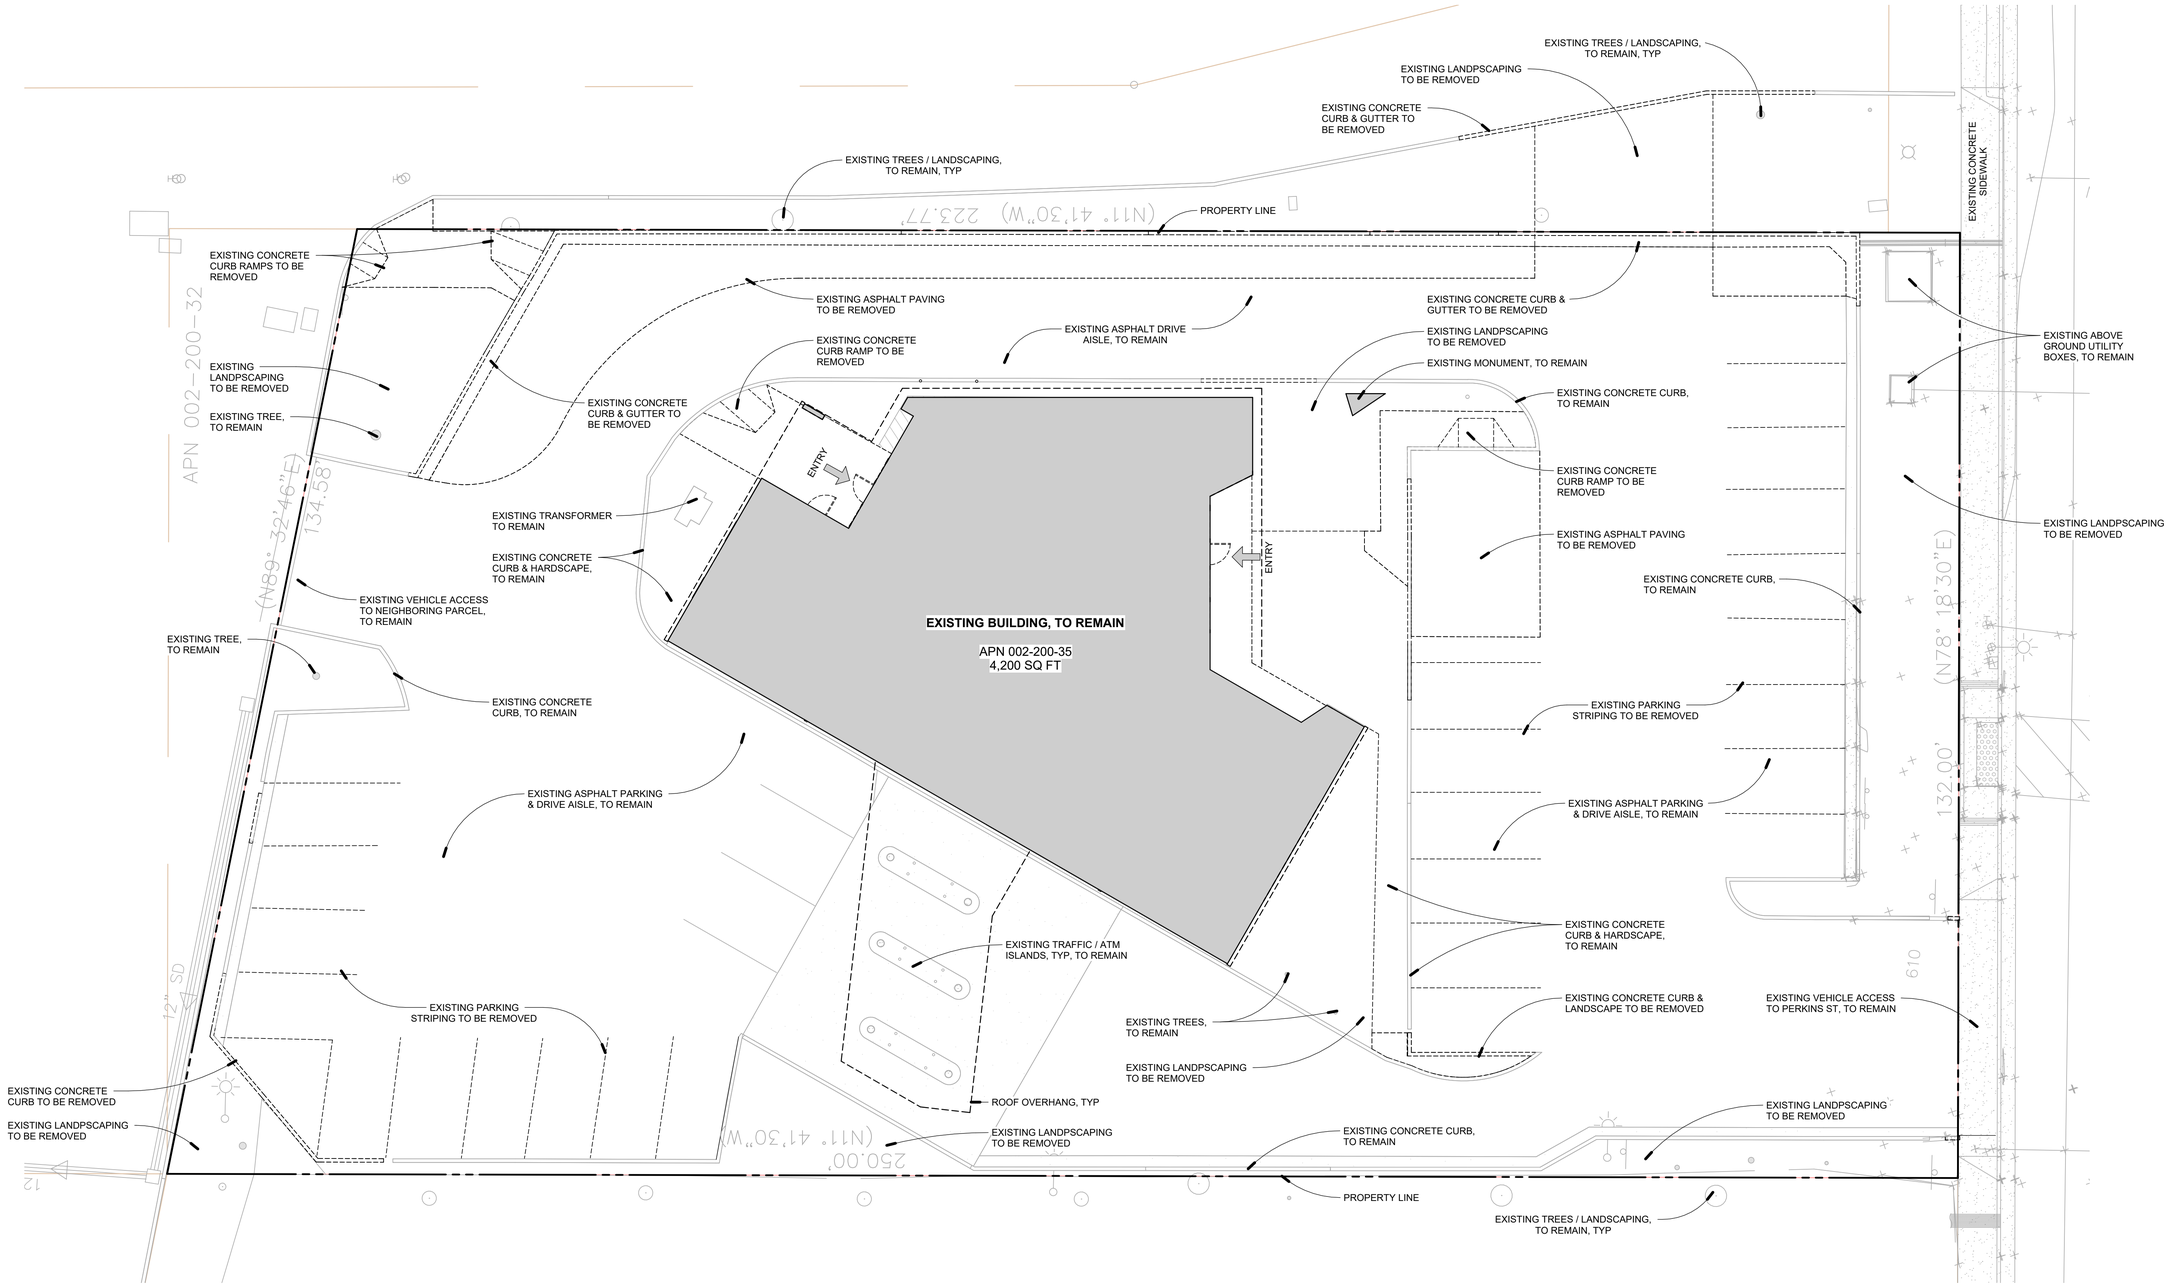

AXIA ARCHITECTS
540 MENDOCINO AVE, SANTA ROSA, CA 95401
707.542.4652 www.axiaarchitects.com

Redwood Credit Union

CONCEPTUAL DEMOLITION SITE PLAN

0 10 20 40

NORTH

REDWOOD CREDIT UNION - UKIAH BRANCH

414 EAST PERKINS STREET, UKIAH, CALIFORNIA

PROJECT NUMBER: 1183.10

OCTOBER 08, 2024

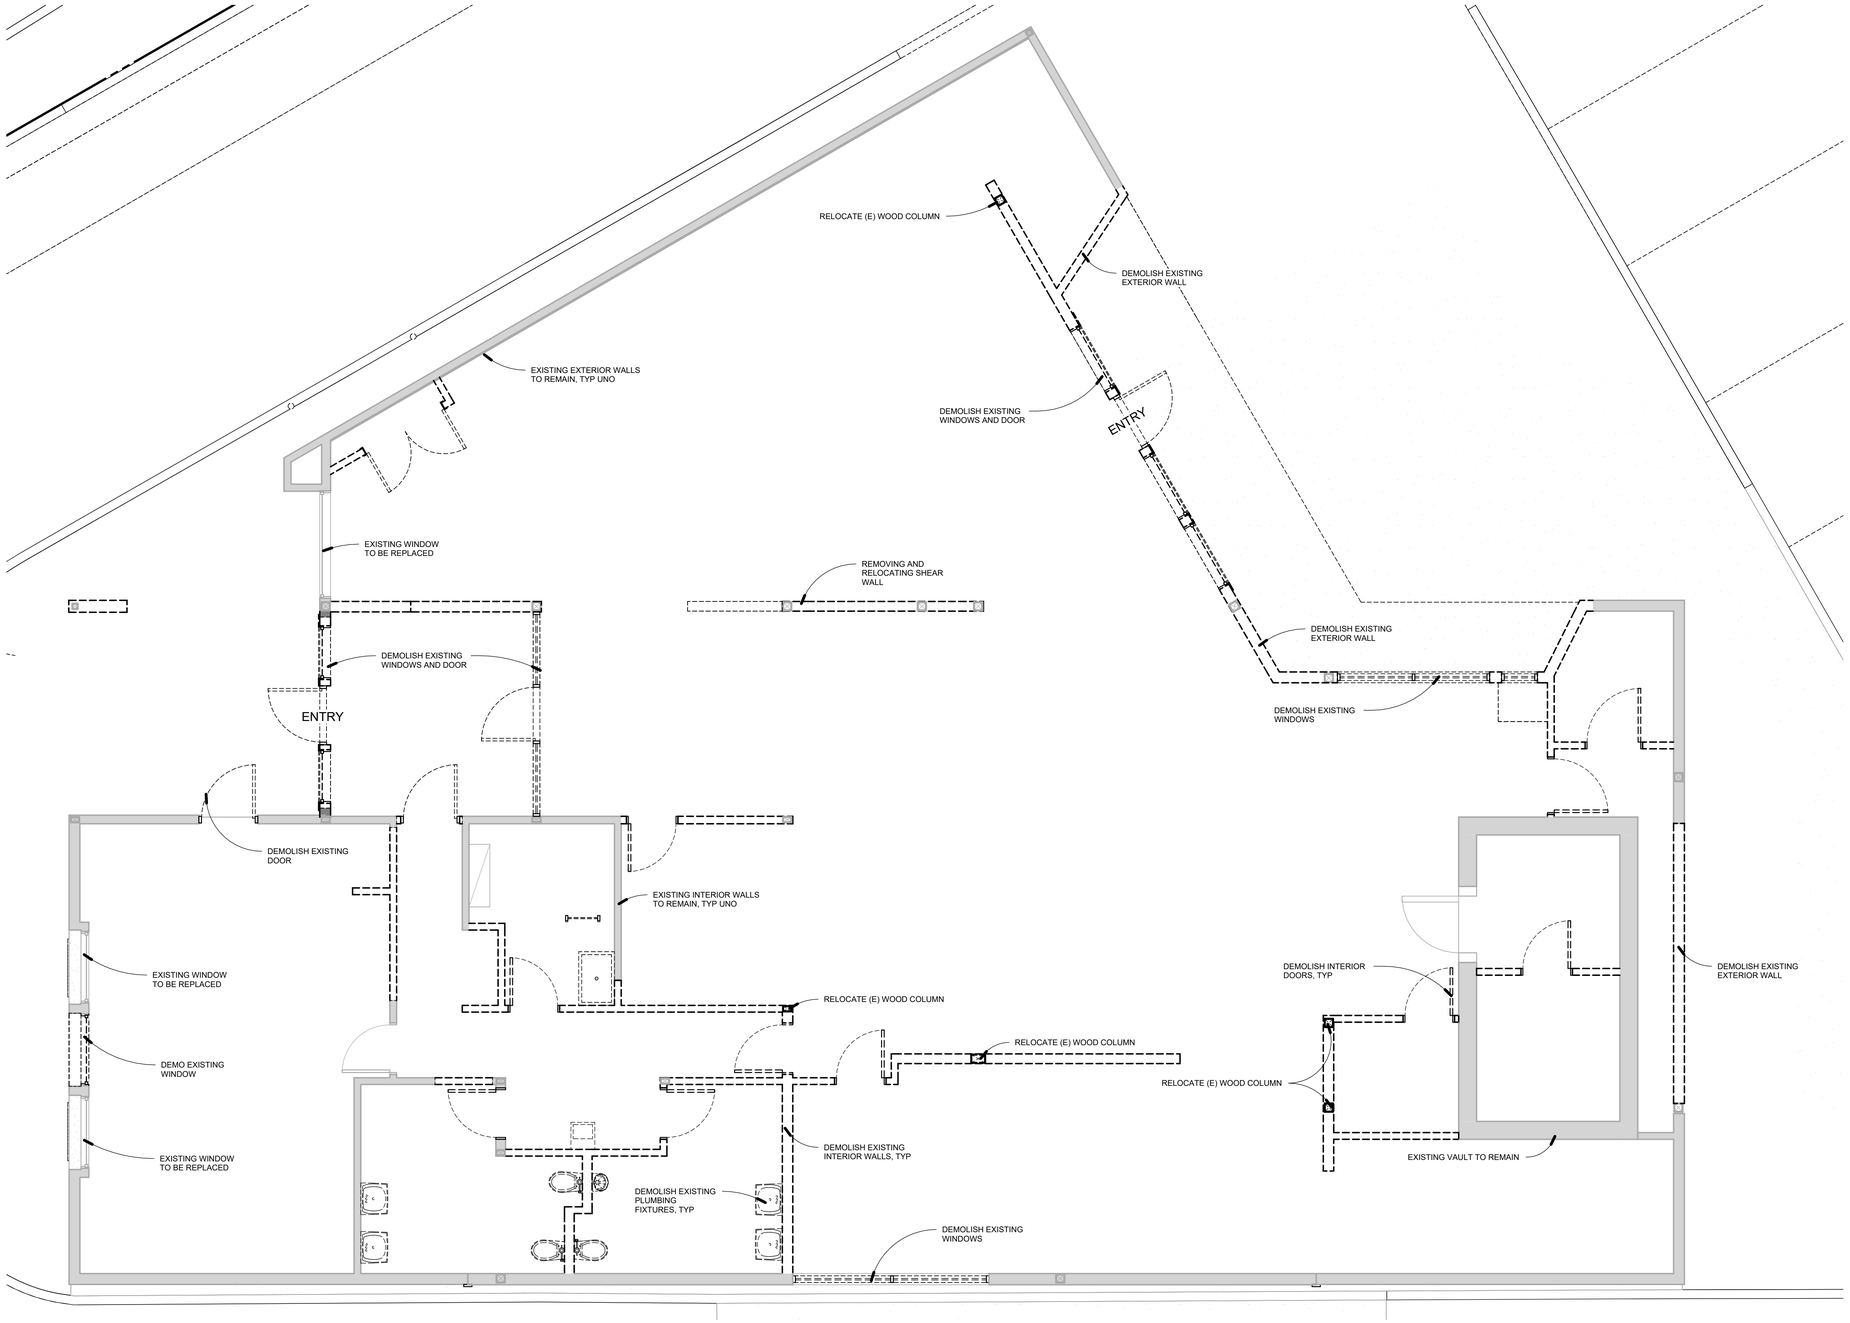

AXIA ARCHITECTS
540 MENDOCINO AVE, SANTA ROSA, CA 95401
707.542.4652 www.axiaarchitects.com

Redwood Credit Union

DEMOLITION FLOOR PLAN

0 4 8 16

NORTH

REDWOOD CREDIT UNION - UKIAH BRANCH

414 EAST PERKINS STREET, UKIAH, CALIFORNIA

PROJECT NUMBER: 1183.10

OCTOBER 08, 2024

AXIA ARCHITECTS
540 MENDOCINO AVE, SANTA ROSA, CA 95401
707.542.4652 www.axiaarchitects.com

Redwood Credit Union

CONCEPTUAL FLOOR PLAN

0 4 8 16

NORTH

REDWOOD CREDIT UNION - UKIAH BRANCH

414 EAST PERKINS STREET, UKIAH, CALIFORNIA

PROJECT NUMBER: 1183.10

OCTOBER 08, 2024

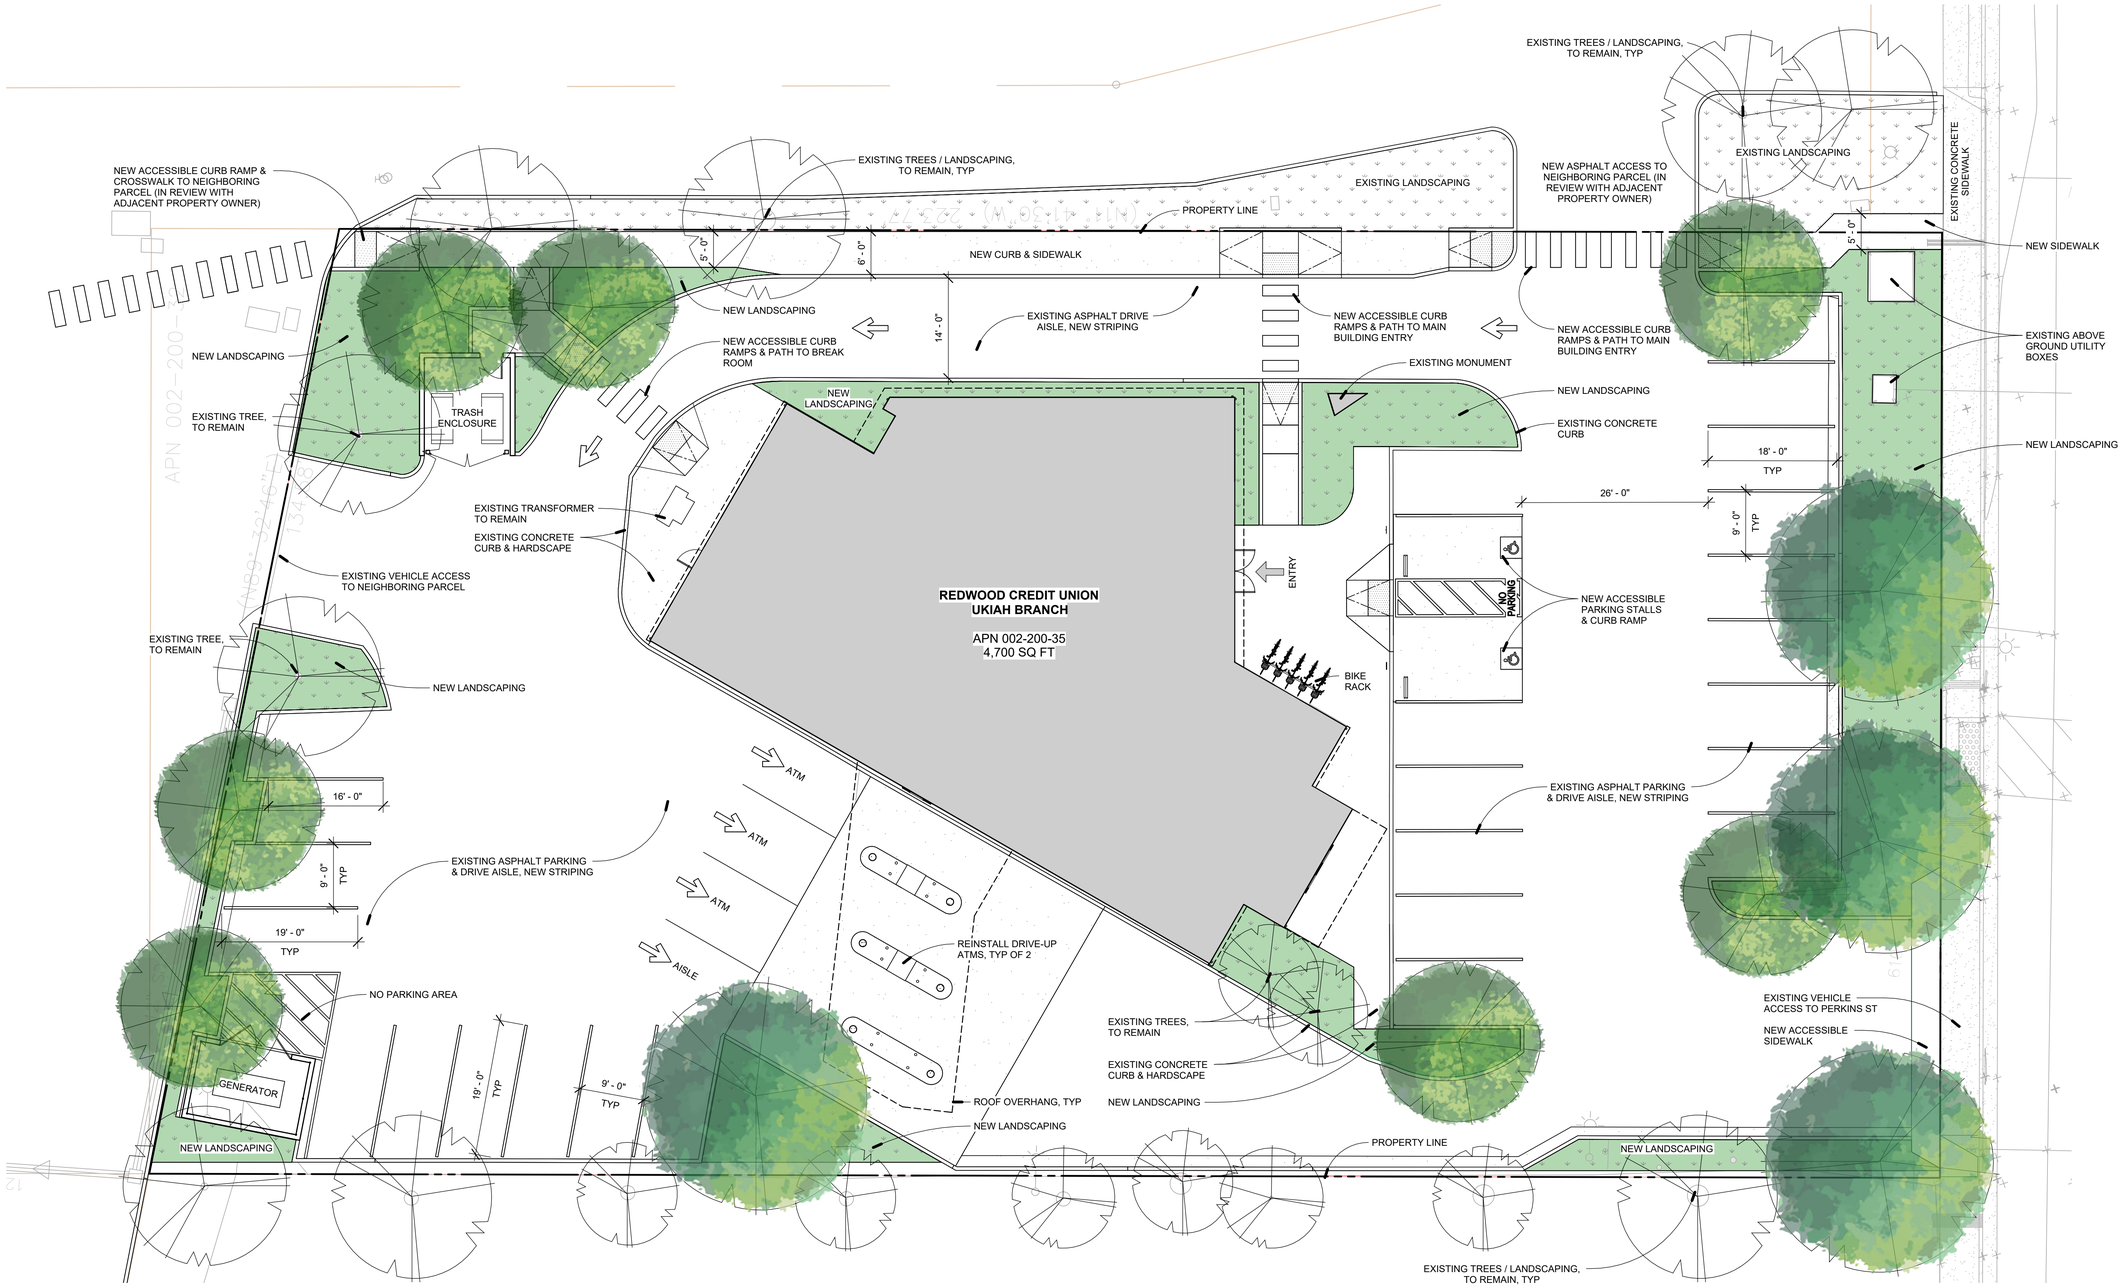

AXIA ARCHITECTS
540 MENDOCINO AVE, SANTA ROSA, CA 95401
707.542.4652 www.axiaarchitects.com

Redwood Credit Union

CONCEPTUAL SITE PLAN

0 10 20 40

NORTH

REDWOOD CREDIT UNION - UKIAH BRANCH
414 EAST PERKINS STREET, UKIAH, CALIFORNIA

PROJECT NUMBER: 1183.10

OCTOBER 08, 2024