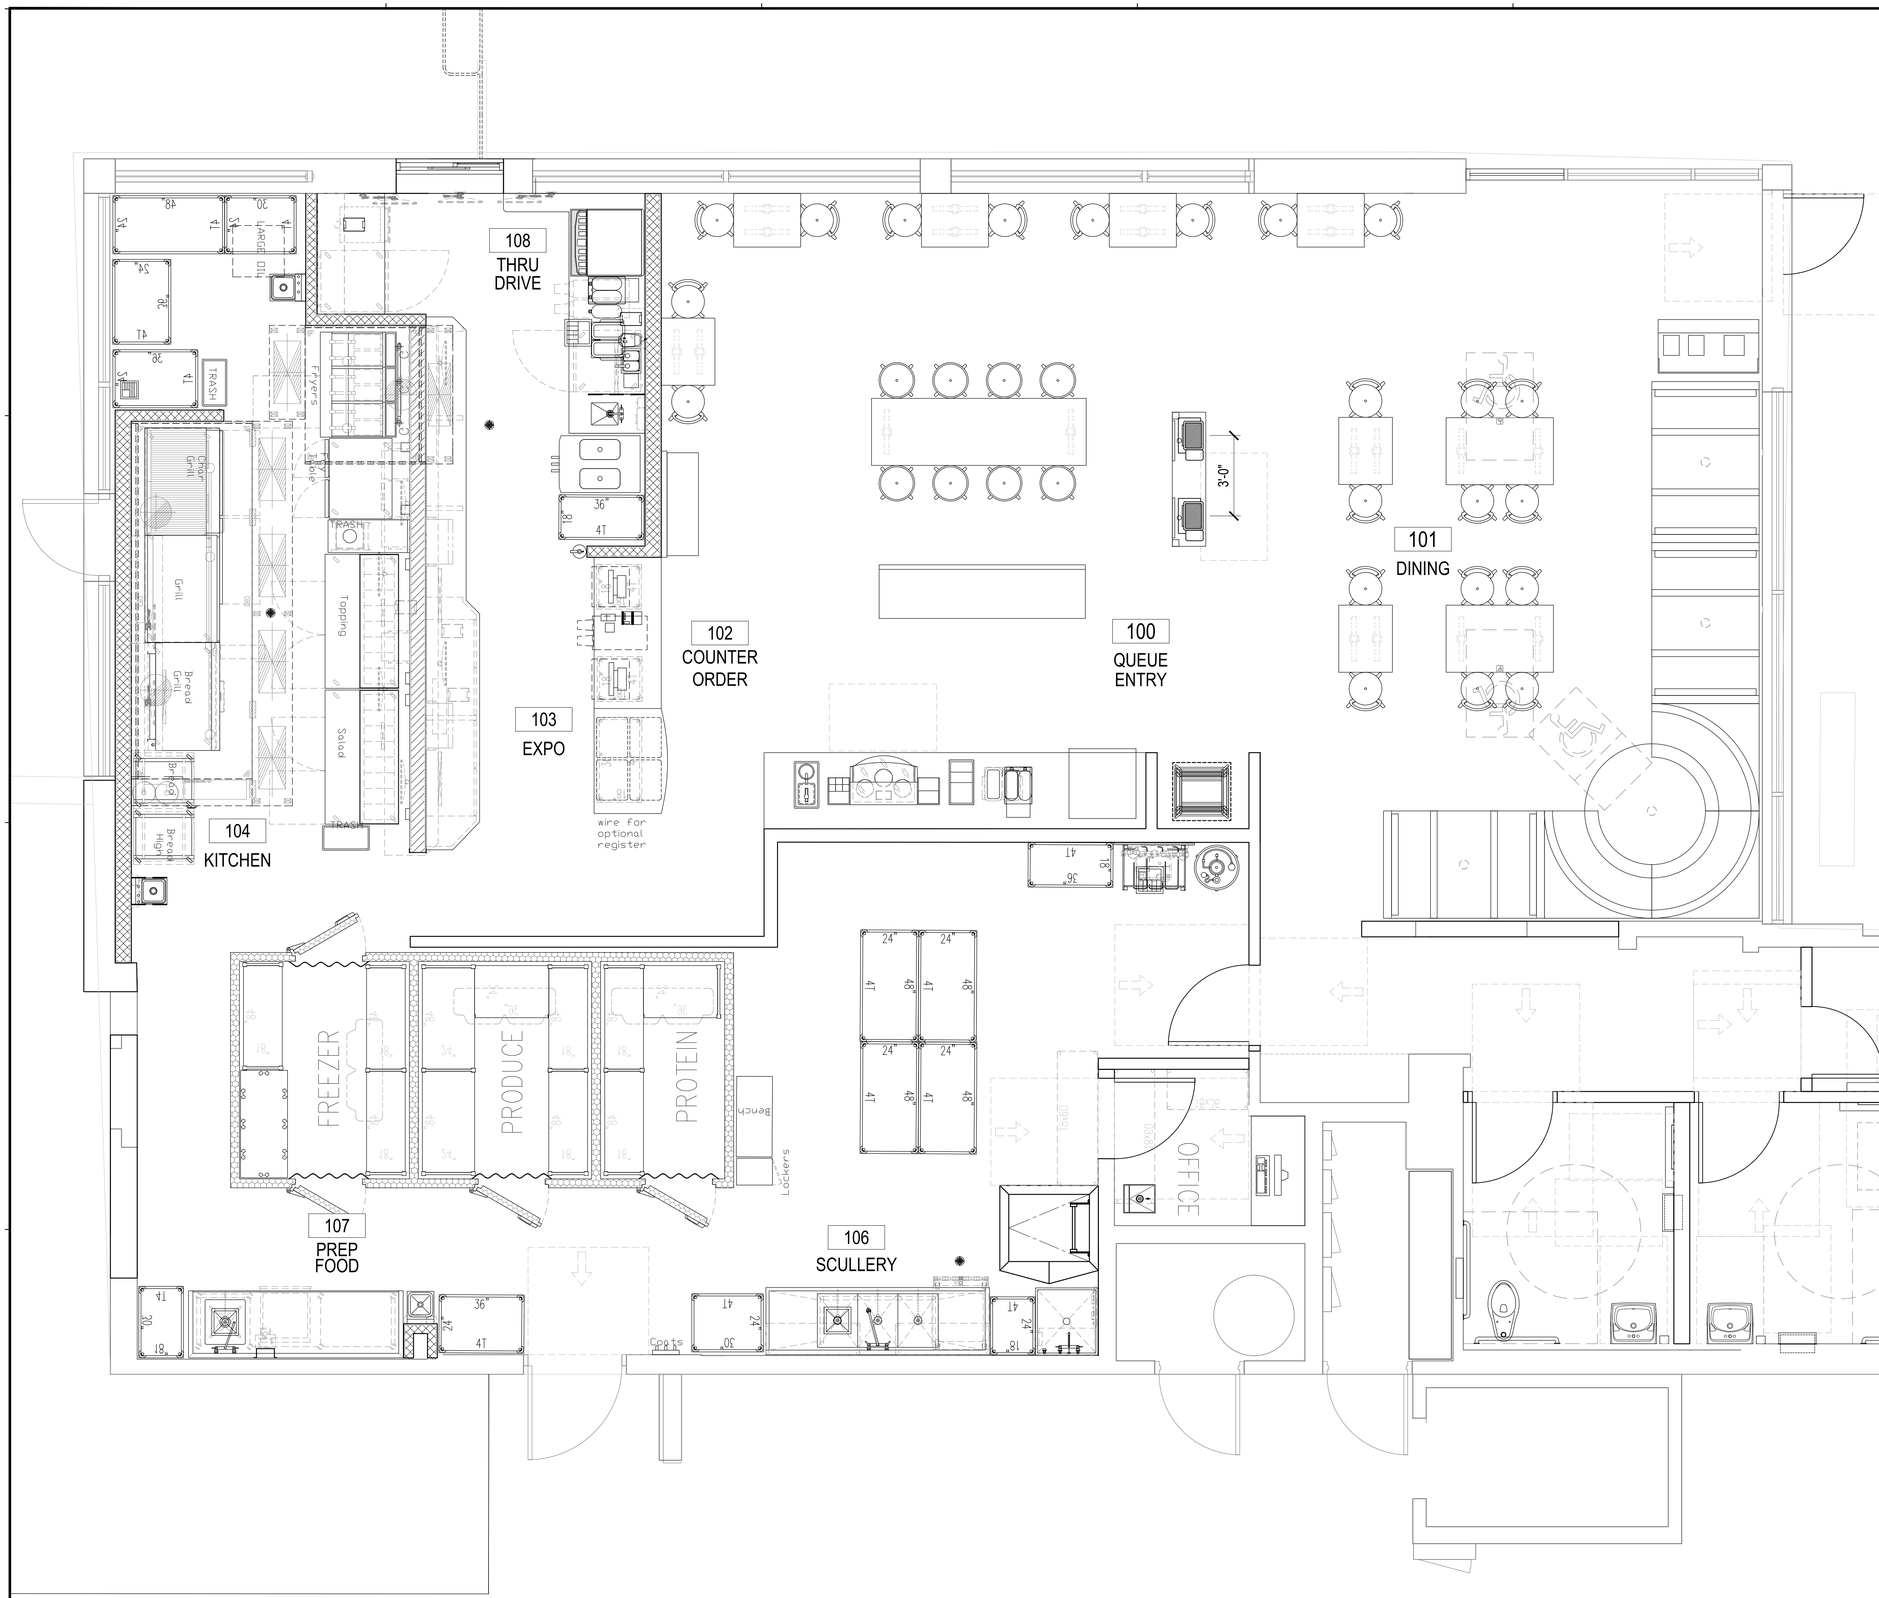

BUILDING DATA

SQUARE FOOTAGE BREAKDOWN:

KITCHEN/ B.O.H.	= 1,315 SF
DINING	= 1,044 SF
RESTROOMS/HALL	= 361 SF
TOTAL INTERIOR:	2,720 SF
EXTERIOR PATIO:	0 SF
(BLDG. PERIMETER:	2,994 SF)

SEATING & TABLE COUNTS:

INTERIOR:

SEAT COUNT	TABLE COUNT
48	14

EXTERIOR PATIO:

SEAT COUNT	TABLE COUNT
0	0

SHELVING STORAGE

STANDARD FLOOR SHELVING:

2'-0" DEEP = 34.5 LF
+1'-6" DEEP = 10.5 LF
TOTAL = 45 LF

OVERHEAD STORAGE SHELVING:

(MOUNTED 7'-0" HIGH)
18" DEEP = 13 LF

the Habit BURGER GRILL

Seal

Consultant

LINDLE DESIGN GROUP INC
158 WEST MAIN STREET
LENA, IL 61048
815.369.9152
1764 BLAKE ST
DENVER, CO 80202
303.974.5973
WWW.LINDLEDESIGN.COM

105 POMEROY STREET
UKIAH, CA
STORE #: XXX

FLOOR PLAN
12/6/2024

Project Number: 24-253
Plan Check Number:

SHEET
TF-3

SCHEMATIC

3/8"=1'-0"

1