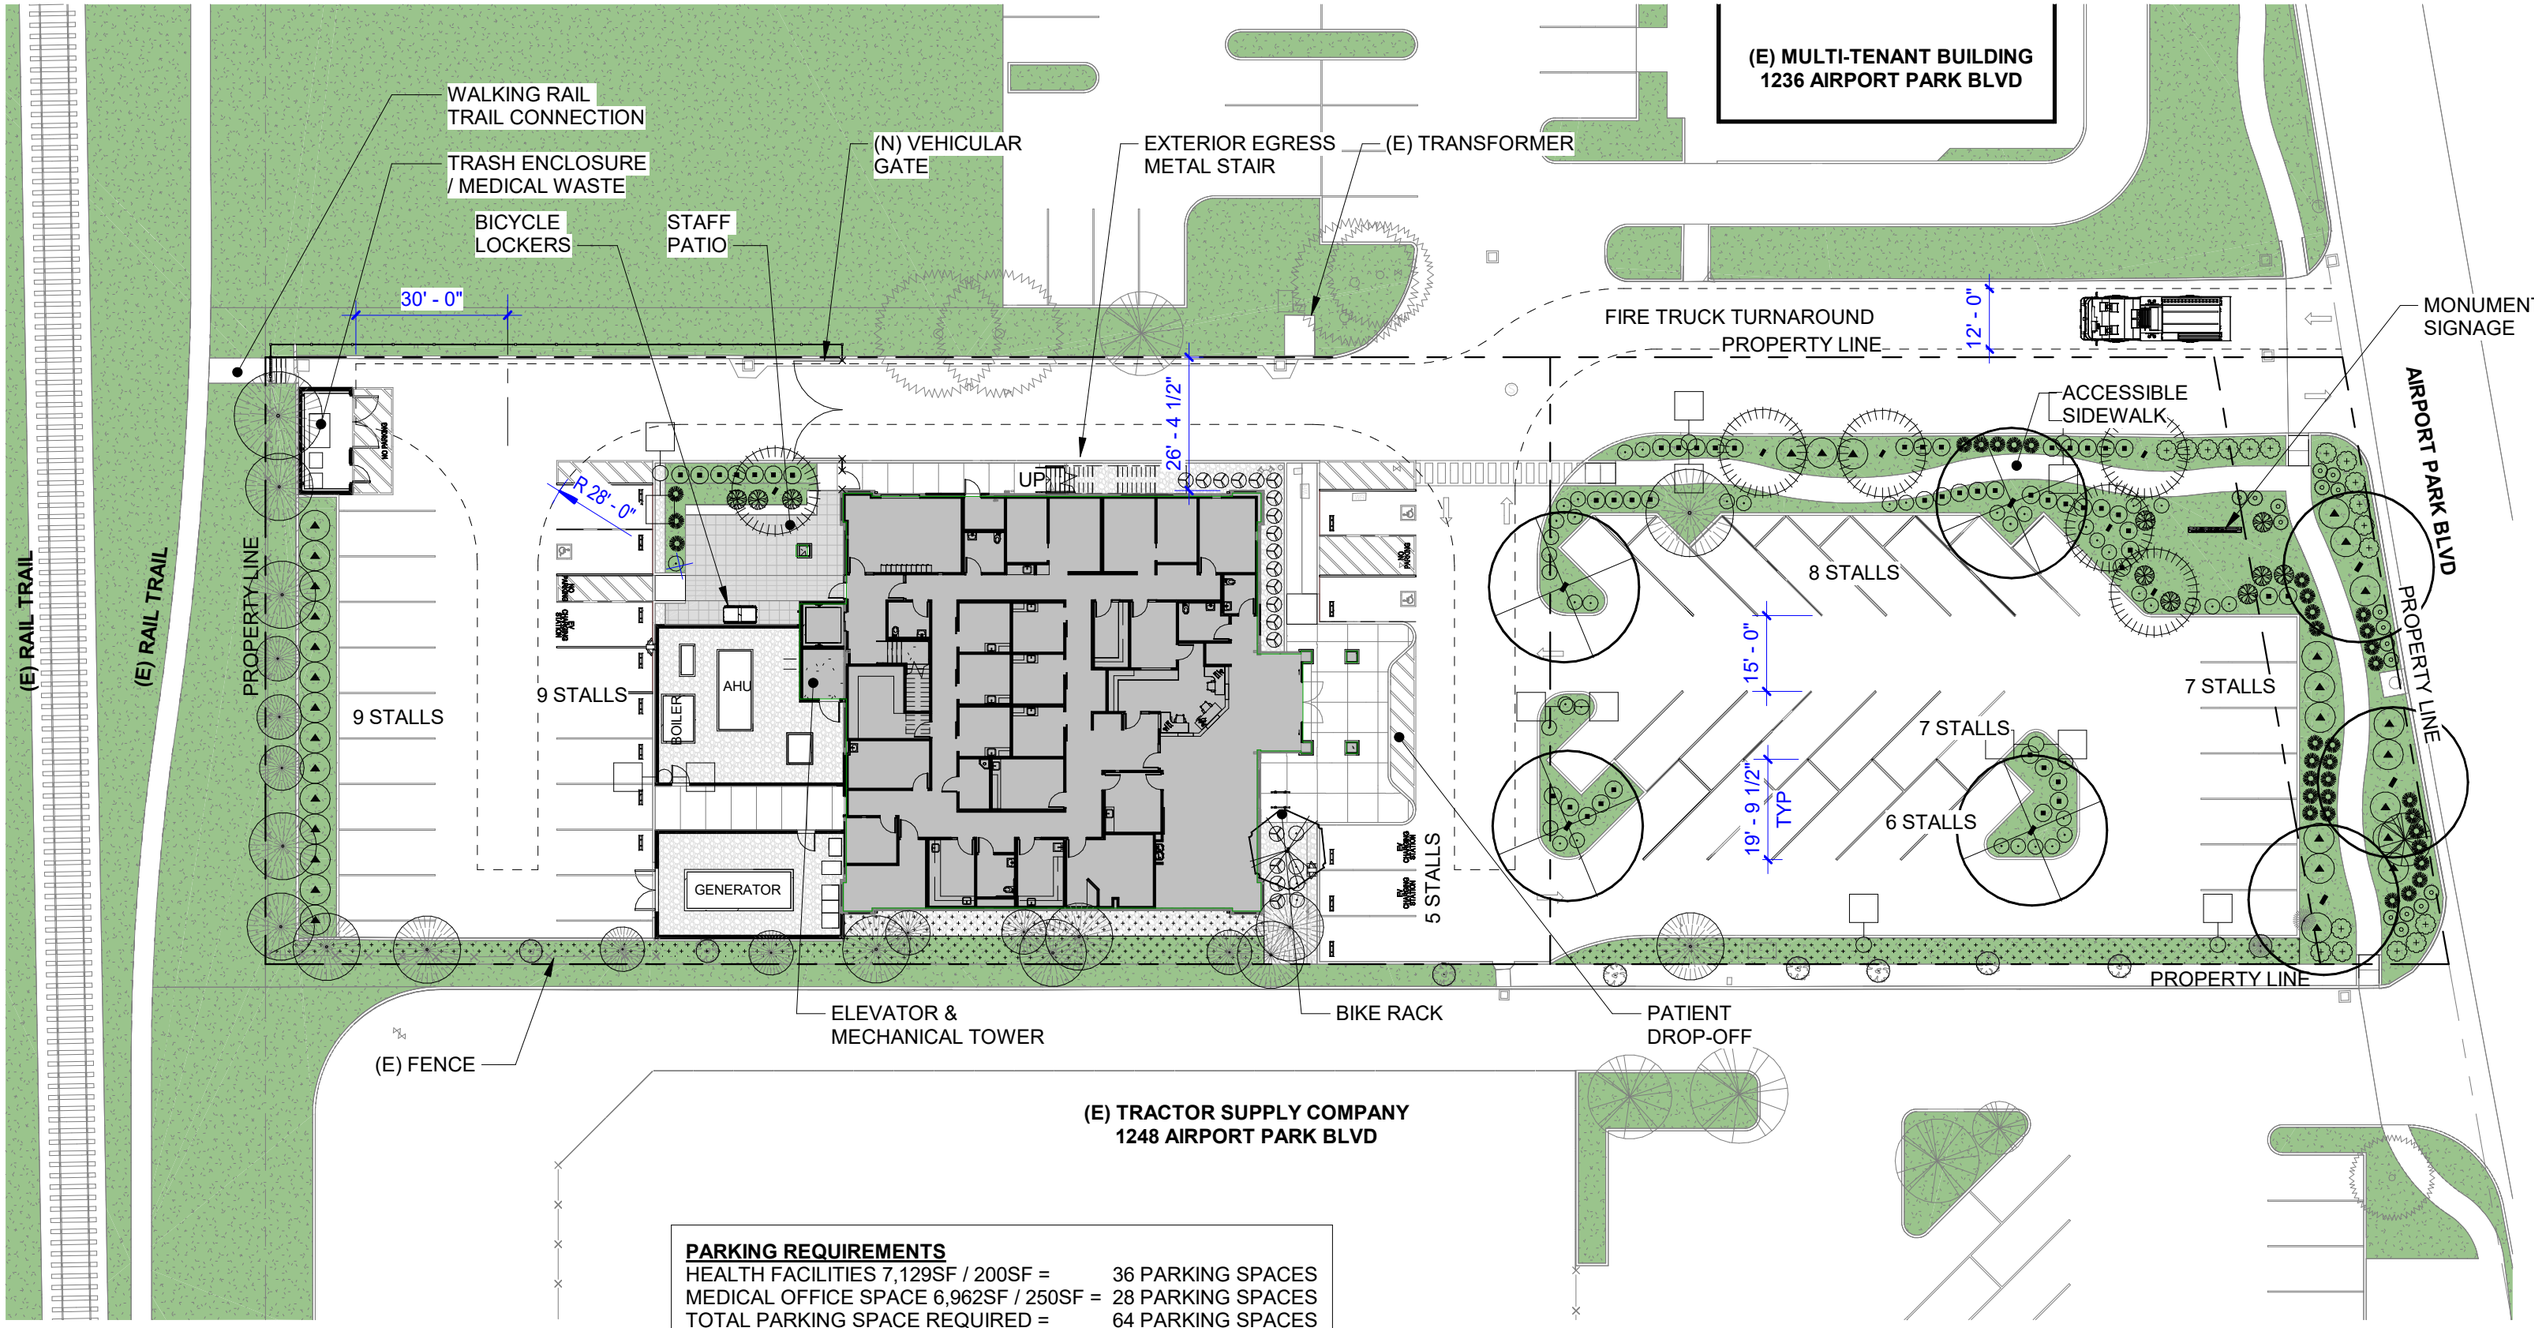

PARKING REQUIREMENTS

HEALTH FACILITIES 7,129SF / 200SF =	36 PARKING SPACES
MEDICAL OFFICE SPACE 6,962SF / 250SF =	28 PARKING SPACES
TOTAL PARKING SPACE REQUIRED =	64 PARKING SPACES
TOTAL PARKING PROVIDED =	48 PARKING SPACES
LANDSCAPING COVERAGE REQUIRED =	20%
LANDSCAPING COVERAGE PROVIDED =	23%

PROPOSED SITE PLAN

08/29/25

HIBSER YAMAUCHI Architects, Inc.

MENDOCINO COMMUNITY HEALTH CENTERS
URGENT CARE CLINIC & ADMINISTRATION BUILDING

MCHC HEALTH CENTERS
HILLSIDE | DORA ST | LITTLE LAKE | LAKEVIEW

A0.1